Use Written Dimensions only - DO NOT SCALE - Engineer to be notified of ANY discrepancy on this drawing.

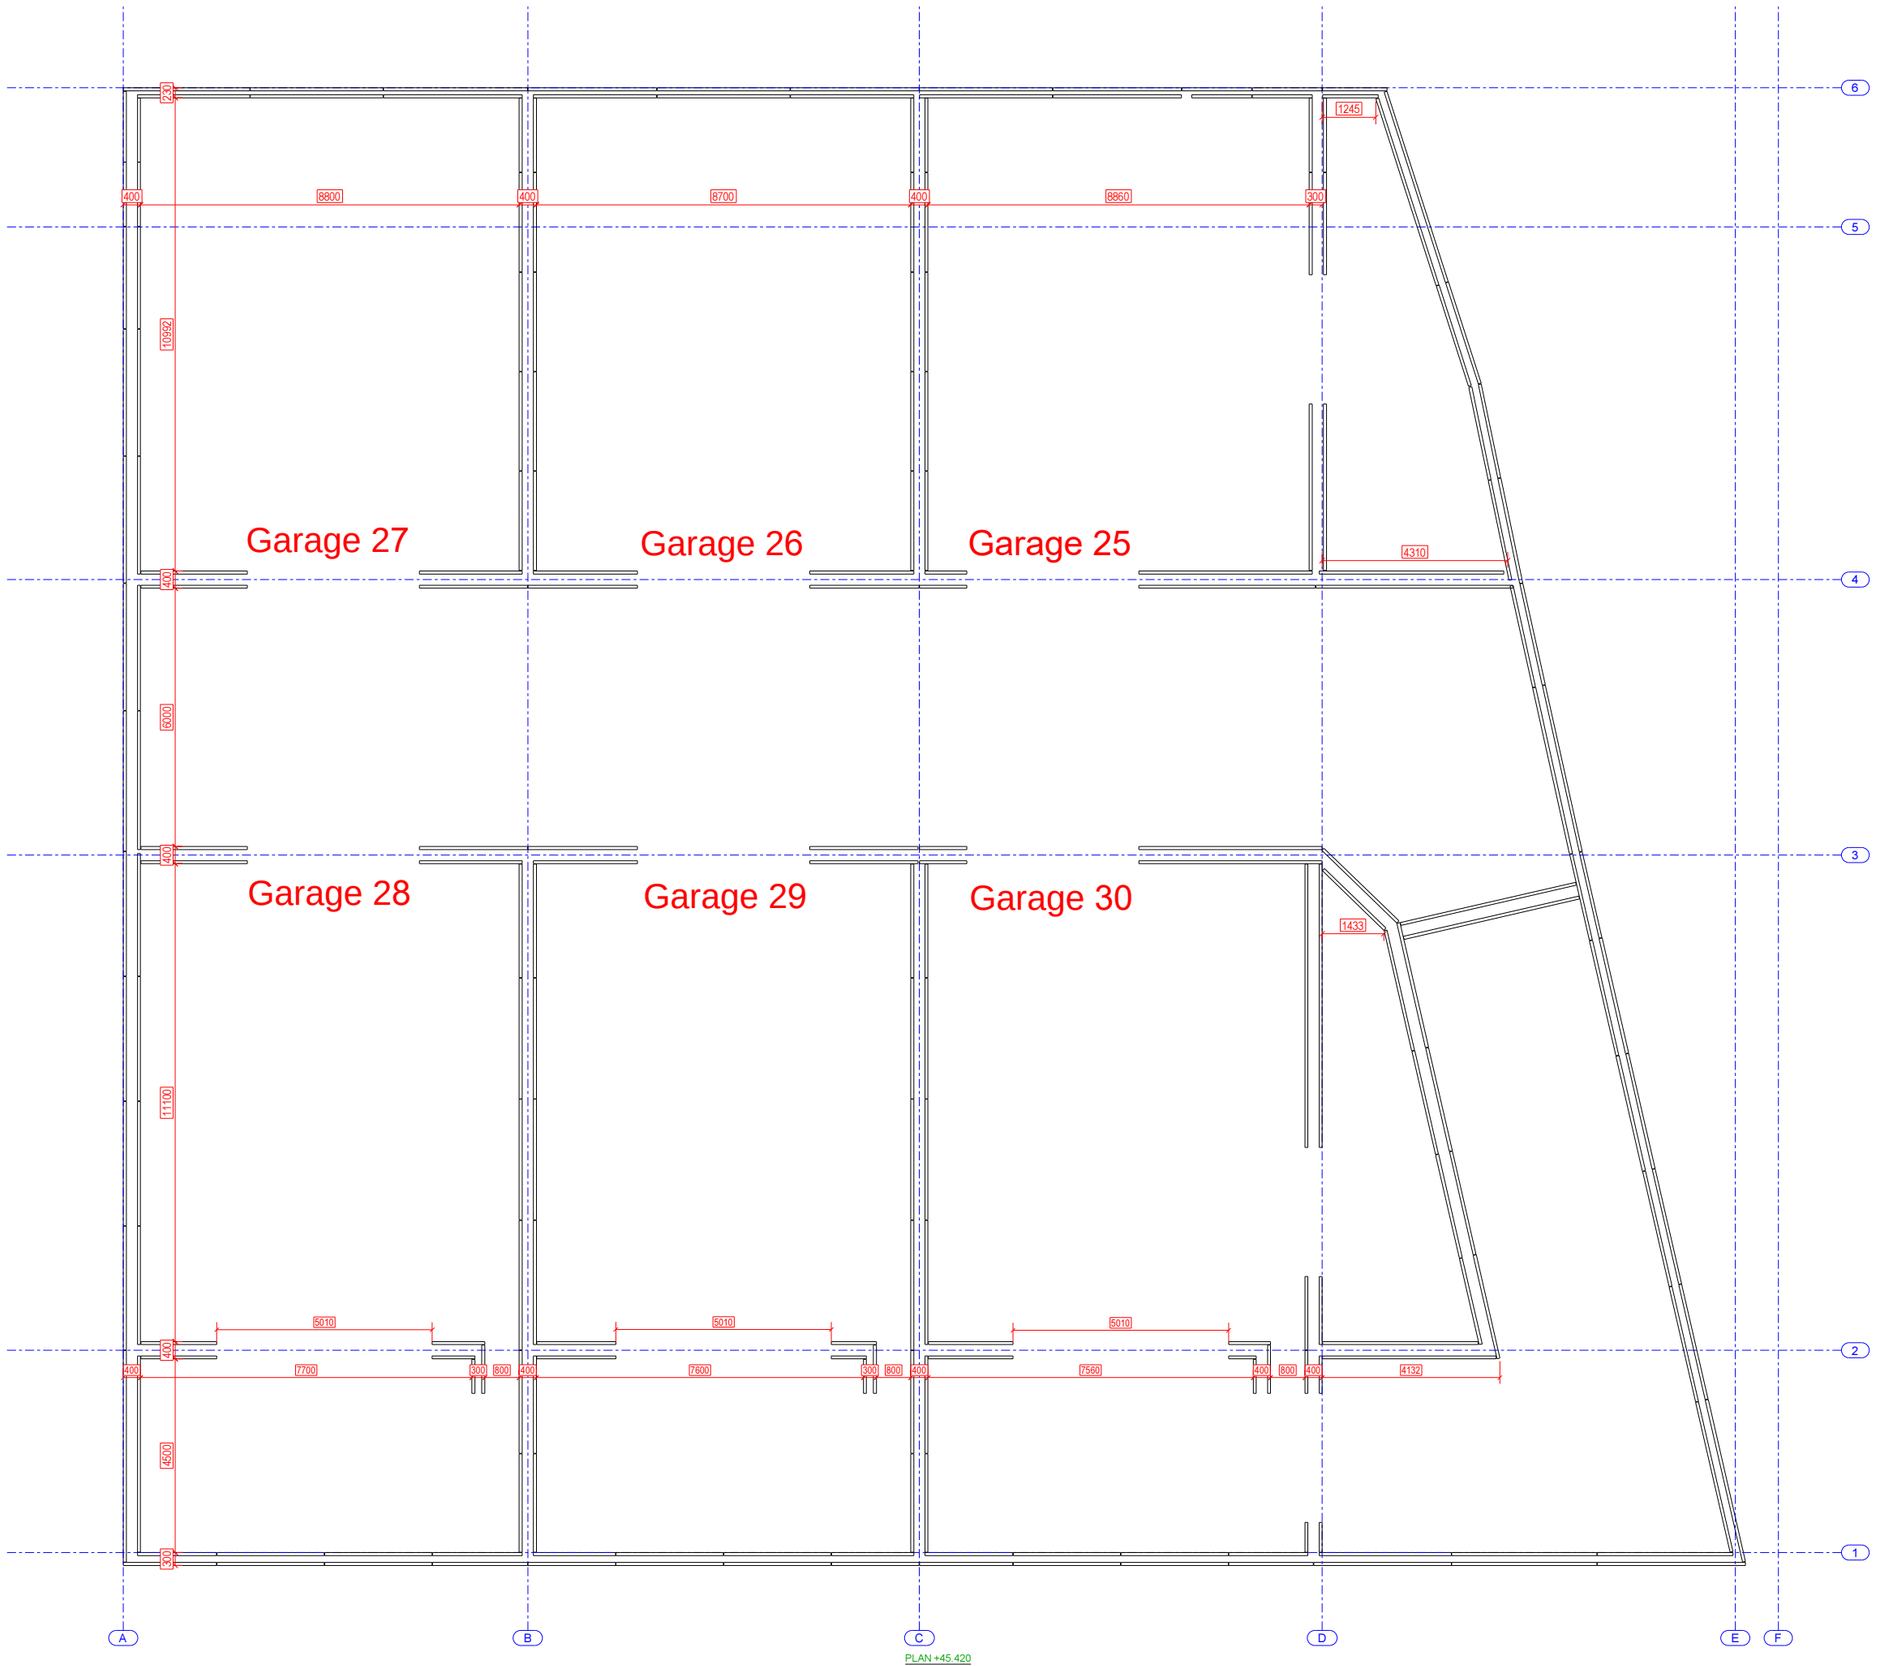

PLAN +45.420

No.	REV MARK	REVISION DESCRIPTION	REV. DATE

BALLUT BLOCKS
Ward Philip Ln Nanxxi, Nxh 6713, Malta
Tel.: 21 575563, 21 574565, 21 467736
Fax: 21 575562
www.ballutblocks.com

GPC Concrete Solutions
Hal Far Industrial Estate,
Birzebbugia BBG 3000, Malta
Tel: (+356) 21 653 802, 21 653 005
Fax: (+356) 21 659 536
e-mail: info@gpcconcrete.com

PROJECT:
MAGHTAB
INDUSTRIAL DEVELOPMENT

TITLE
BASEMENT

SCALE	DRAWN	NUMBER	
1:70		0002	
DATE	CHECKED	APPROVED	REVISION
26.01.2018			

Tekla Structures

Use Written Dimensions only - DO NOT SCALE - Engineer to be notified of ANY discrepancy on this drawing.

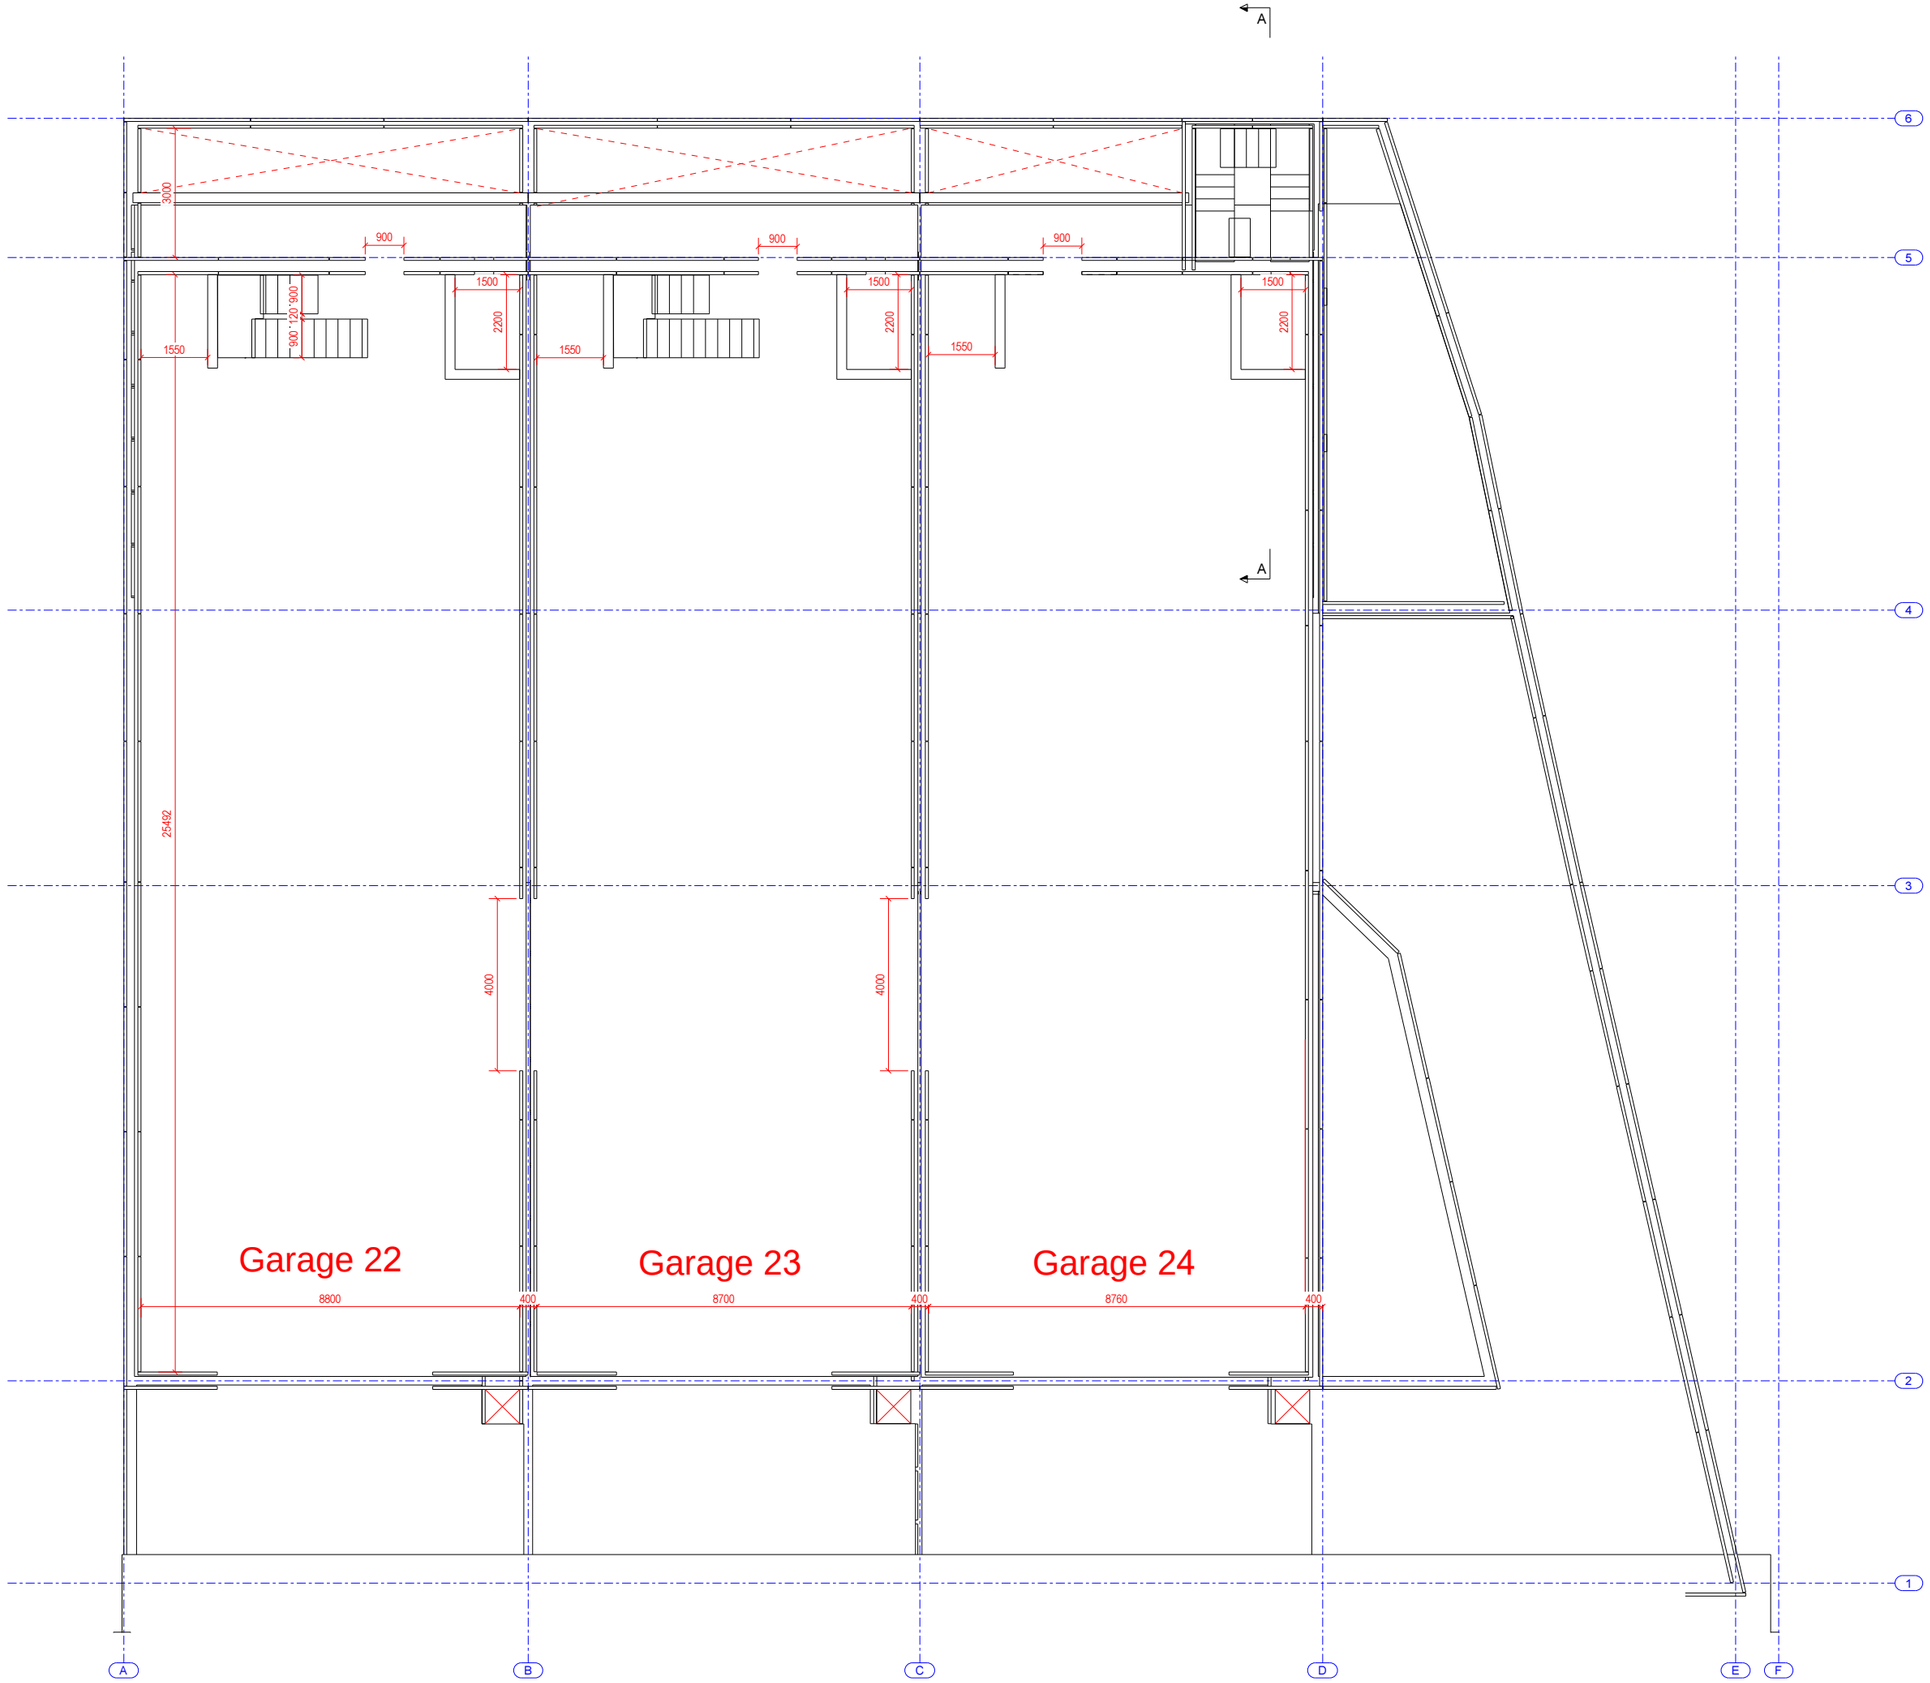

No.	REV MARK	REVISION DESCRIPTION	REV. DATE

BALLUT BLOCKS
Ward Field, Il-Mosta, MST 9123, Malta
Tel: 21 570501, 21 570665, 21 467720
Fax: 21 570567
www.ballutblocks.com

GPC Concrete Solutions
Hal Far Industrial Estate,
Birzebbugia BBG 3000, Malta
Tel: (+356) 21 653 802, 21 653 005
Fax: (+356) 21 659 536
e-mail: info@gpcconcretesolutionsconcrete.com

PROJECT:
MAGHTAB
INDUSTRIAL DEVELOPMENT

TITLE
GROUND FLOOR

SCALE	DRAWN	NUMBER	
1:20 1:70		0003	
DATE	CHECKED	APPROVED	REVISION
26.01.2018			

Tella Structures

Use Written Dimensions only - DO NOT SCALE - Engineer to be notified of ANY discrepancy on this drawing.

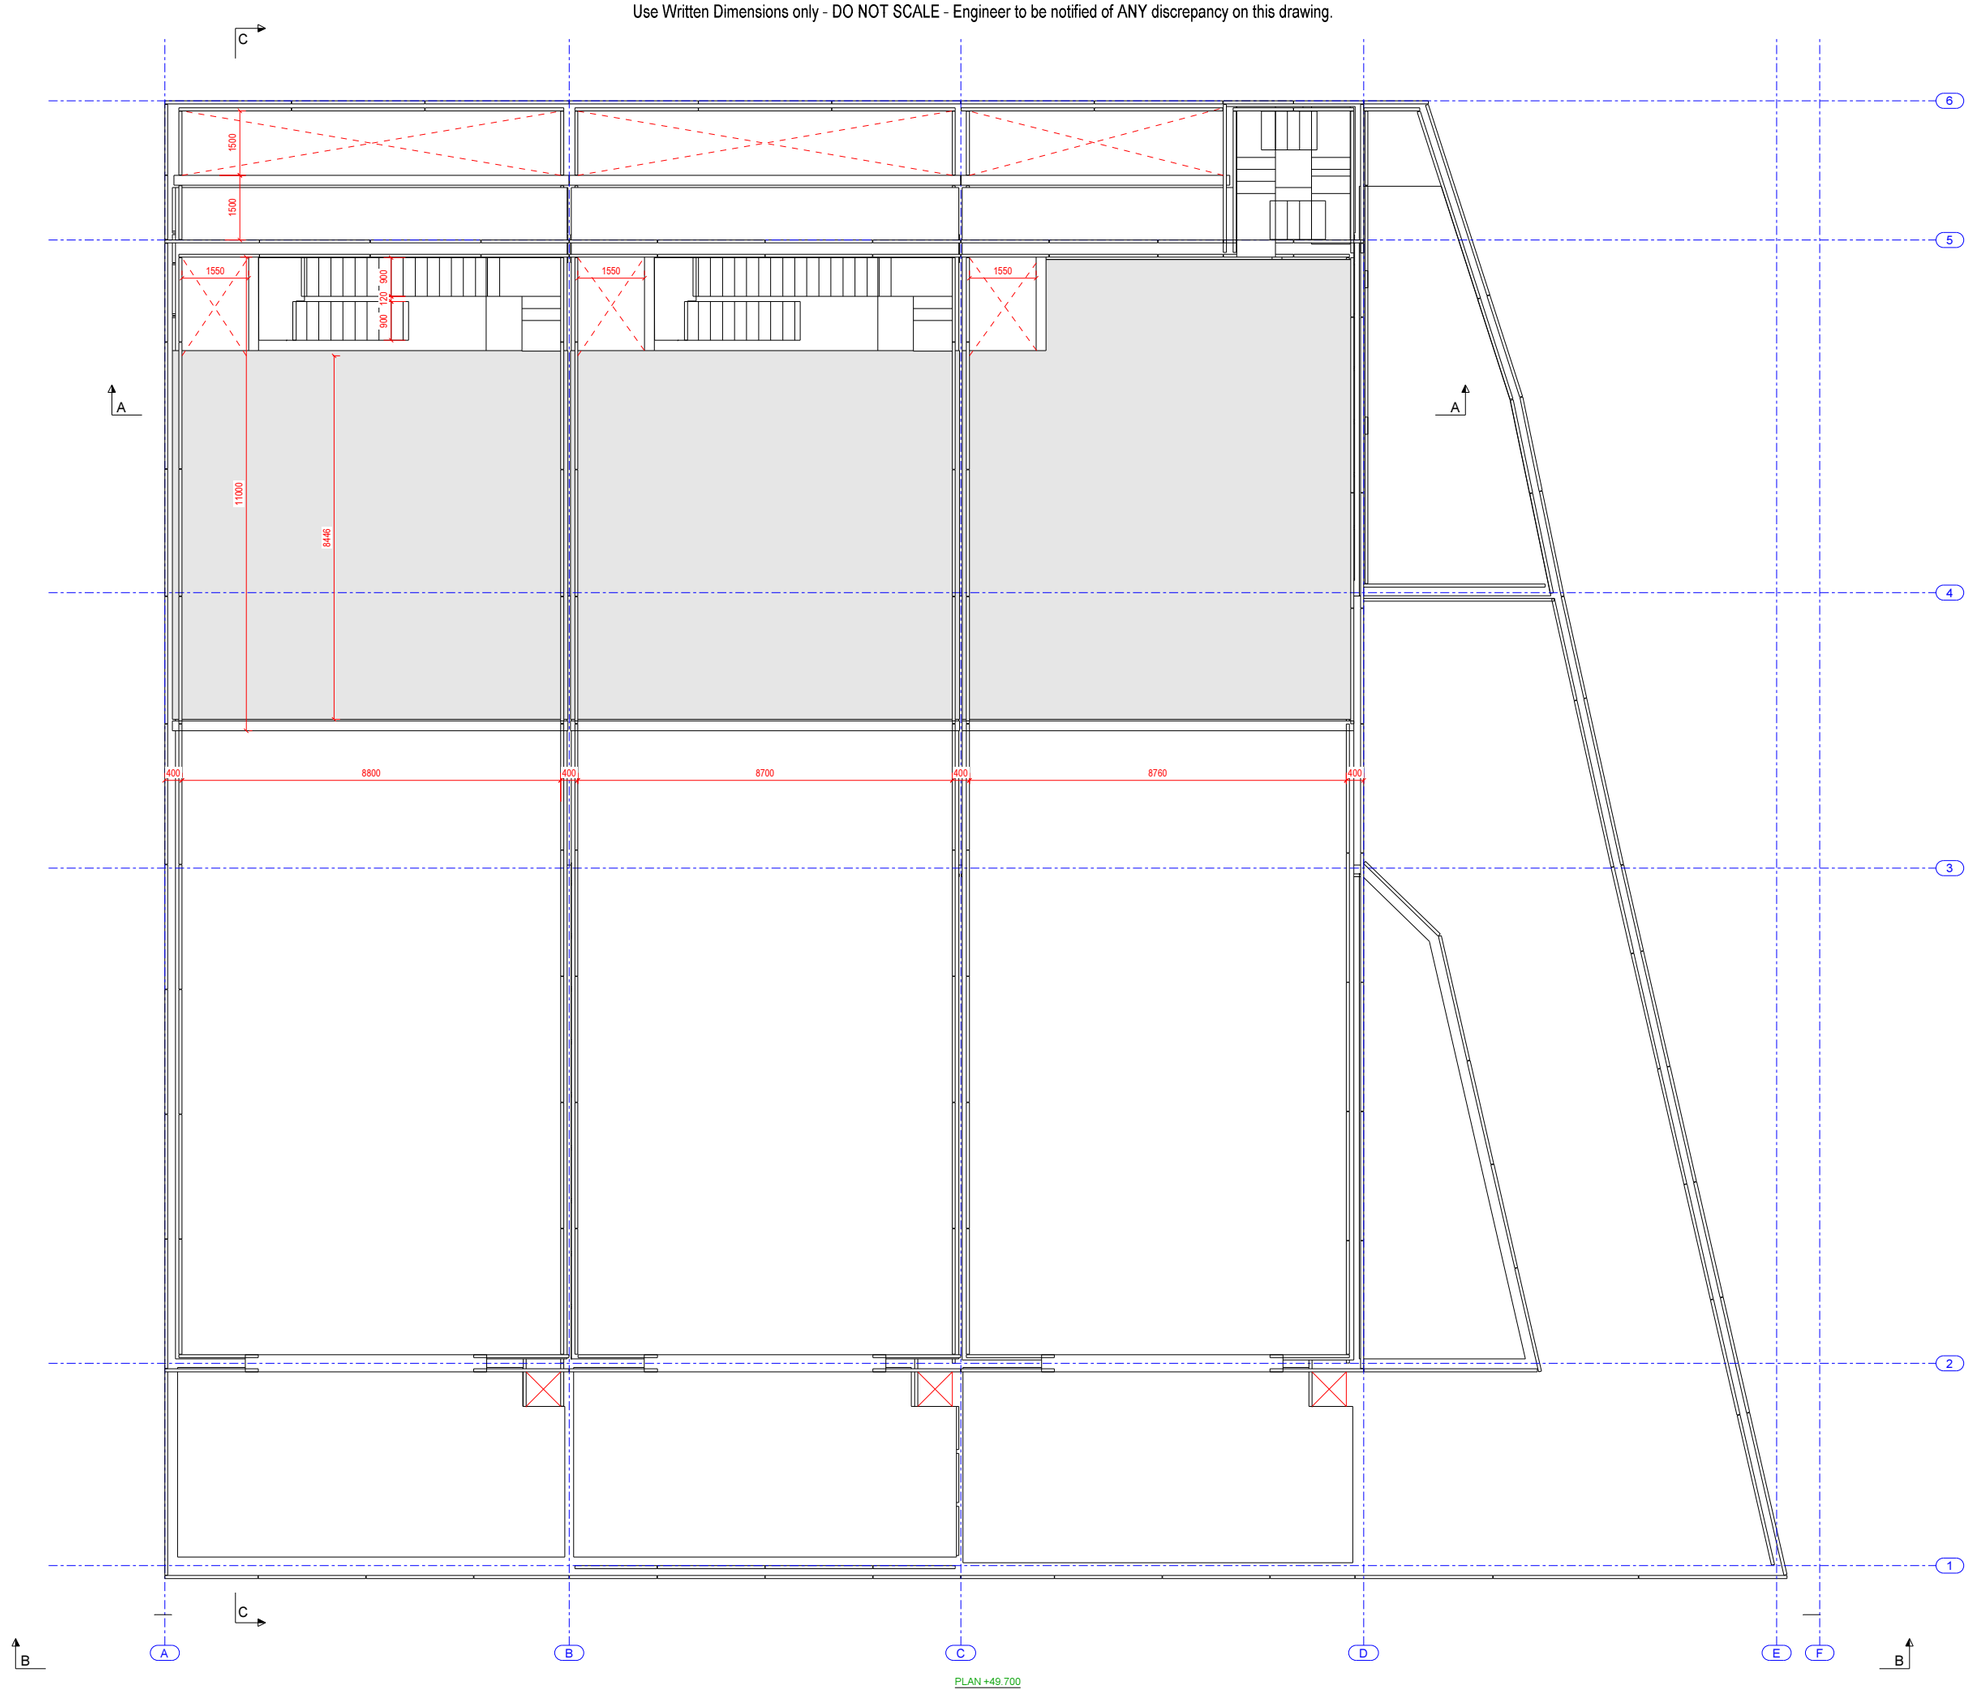

PLAN +49.700

No.	REV MARK	REVISION DESCRIPTION	REV. DATE

BALLUT BLOCKS
Ward Free Hill, Mosta, MST 9111, Malta.
Tel: (+356) 21 572666, 21 487736
Fax: 21 575067
www.ballutblocks.com

GPC Concrete Solutions
Hal Far Industrial Estate,
Birzebbugia BBG 3000, Malta
Tel: (+356) 21 653 802, 21 653 005
Fax: (+356) 21 659 536
e-mail: info@gpcreadymixconcrete.com

PROJECT:
MAGHTAB
INDUSTRIAL DEVELOPMENT

TITLE
FIRST FLOOR

SCALE	DRAWN	NUMBER	
1:70 1:100		0004	
DATE	CHECKED	APPROVED	REVISION
23.03.2018			

Tekla Structures

Use Written Dimensions only - DO NOT SCALE - Engineer to be notified of ANY discrepancy on this drawing.

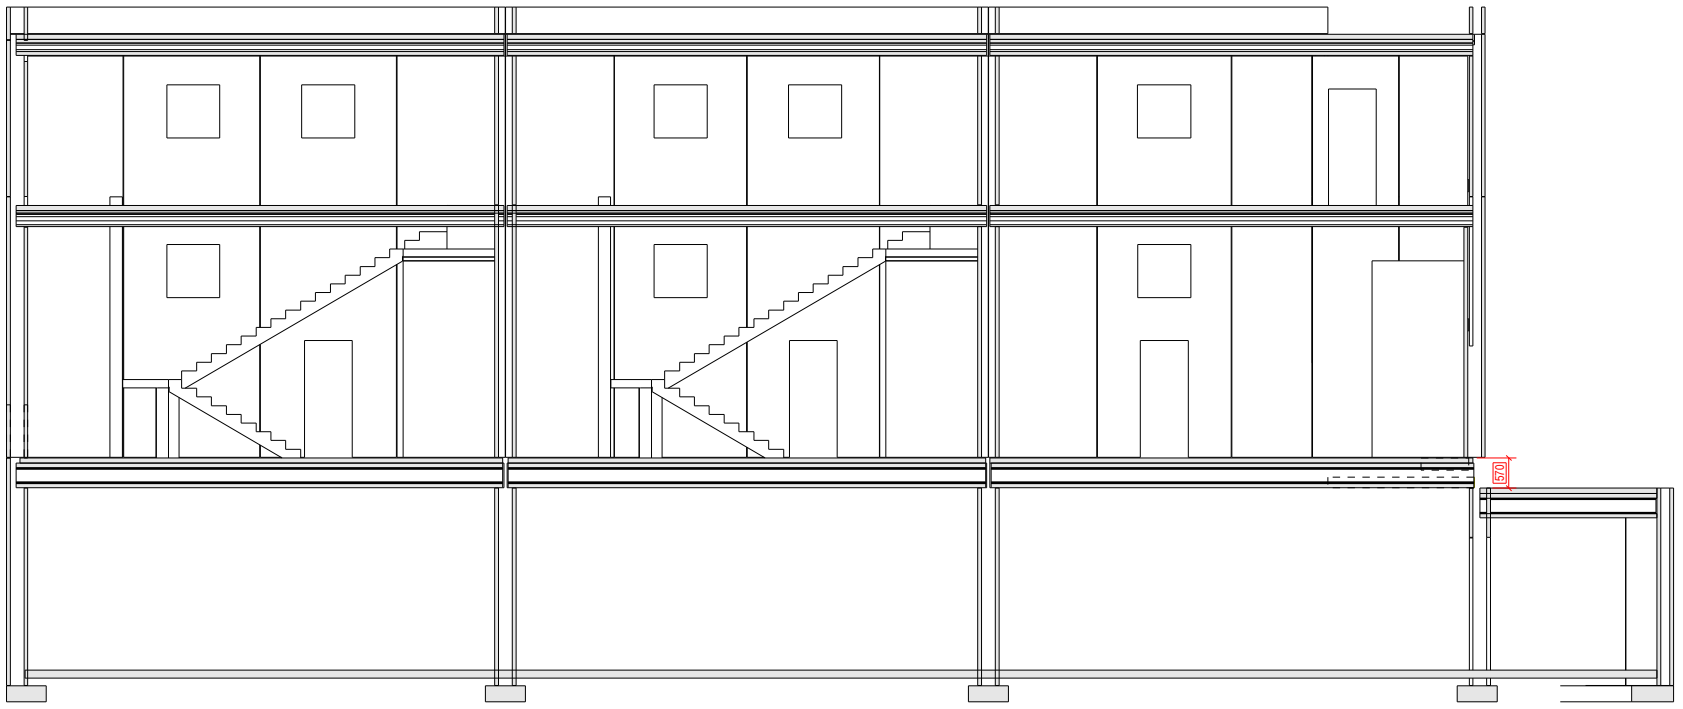

A - A

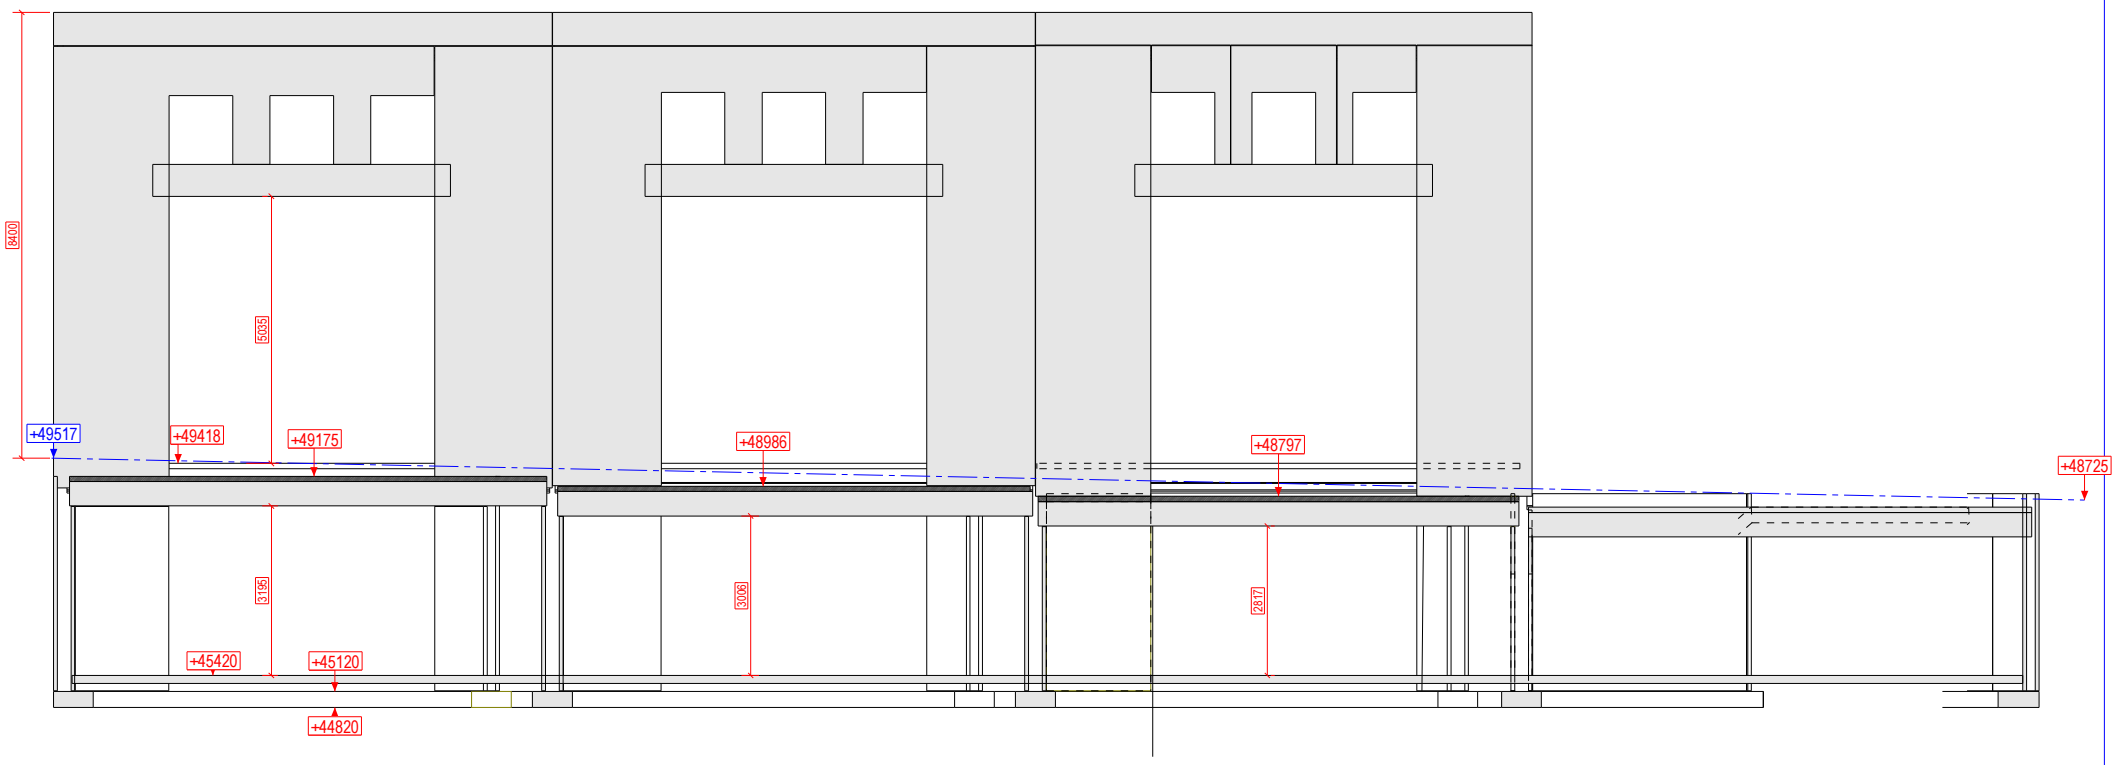

B - B

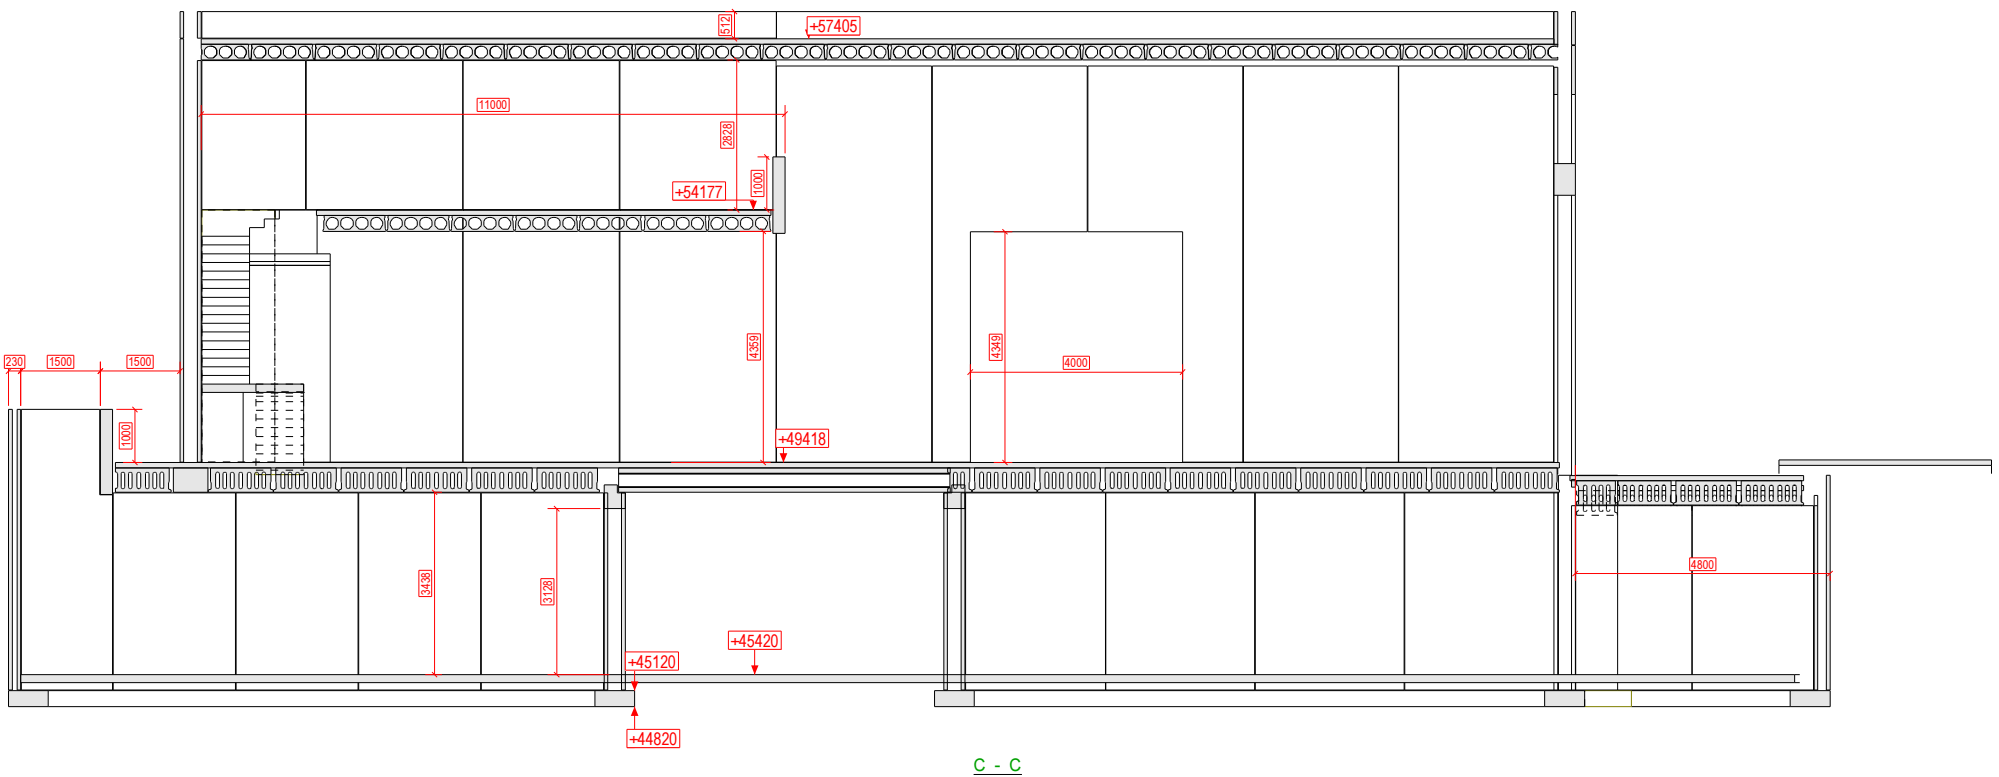

C - C

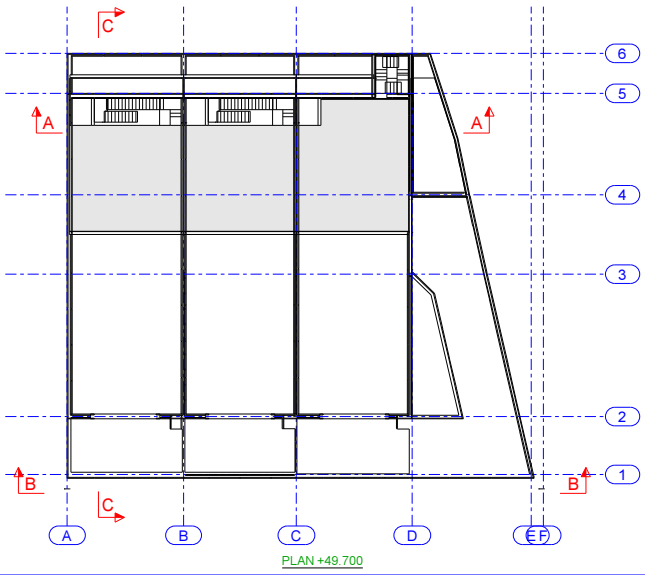

PLAN +49.700

No.	REV MARK	REVISION DESCRIPTION	REV. DATE

BALLUT BLOCKS
Wied Filep Ez Zejtun, ZRQ 6713, Malta.
Tel.: 21 573093, 21 572666, 21 487738
Fax: 21570625
www.ballutblocks.com

GPC Concrete Solutions
Hal Far Industrial Estate,
Birzebbugia BBG 3000, Malta
Tel: (+356) 21 653 802, 21 653 005
Fax: (+356) 21 659 536
e-mail: info@generalprecastconcrete.com

PROJECT:
MAGHTAB
INDUSTRIAL DEVELOPMENT

TITLE
SECTIONS

SCALE	DRAWN	NUMBER
1:70 1:300		0006
DATE	CHECKED	APPROVED	REVISION
03.04.2018			

Tekla Structures